Figure K-2
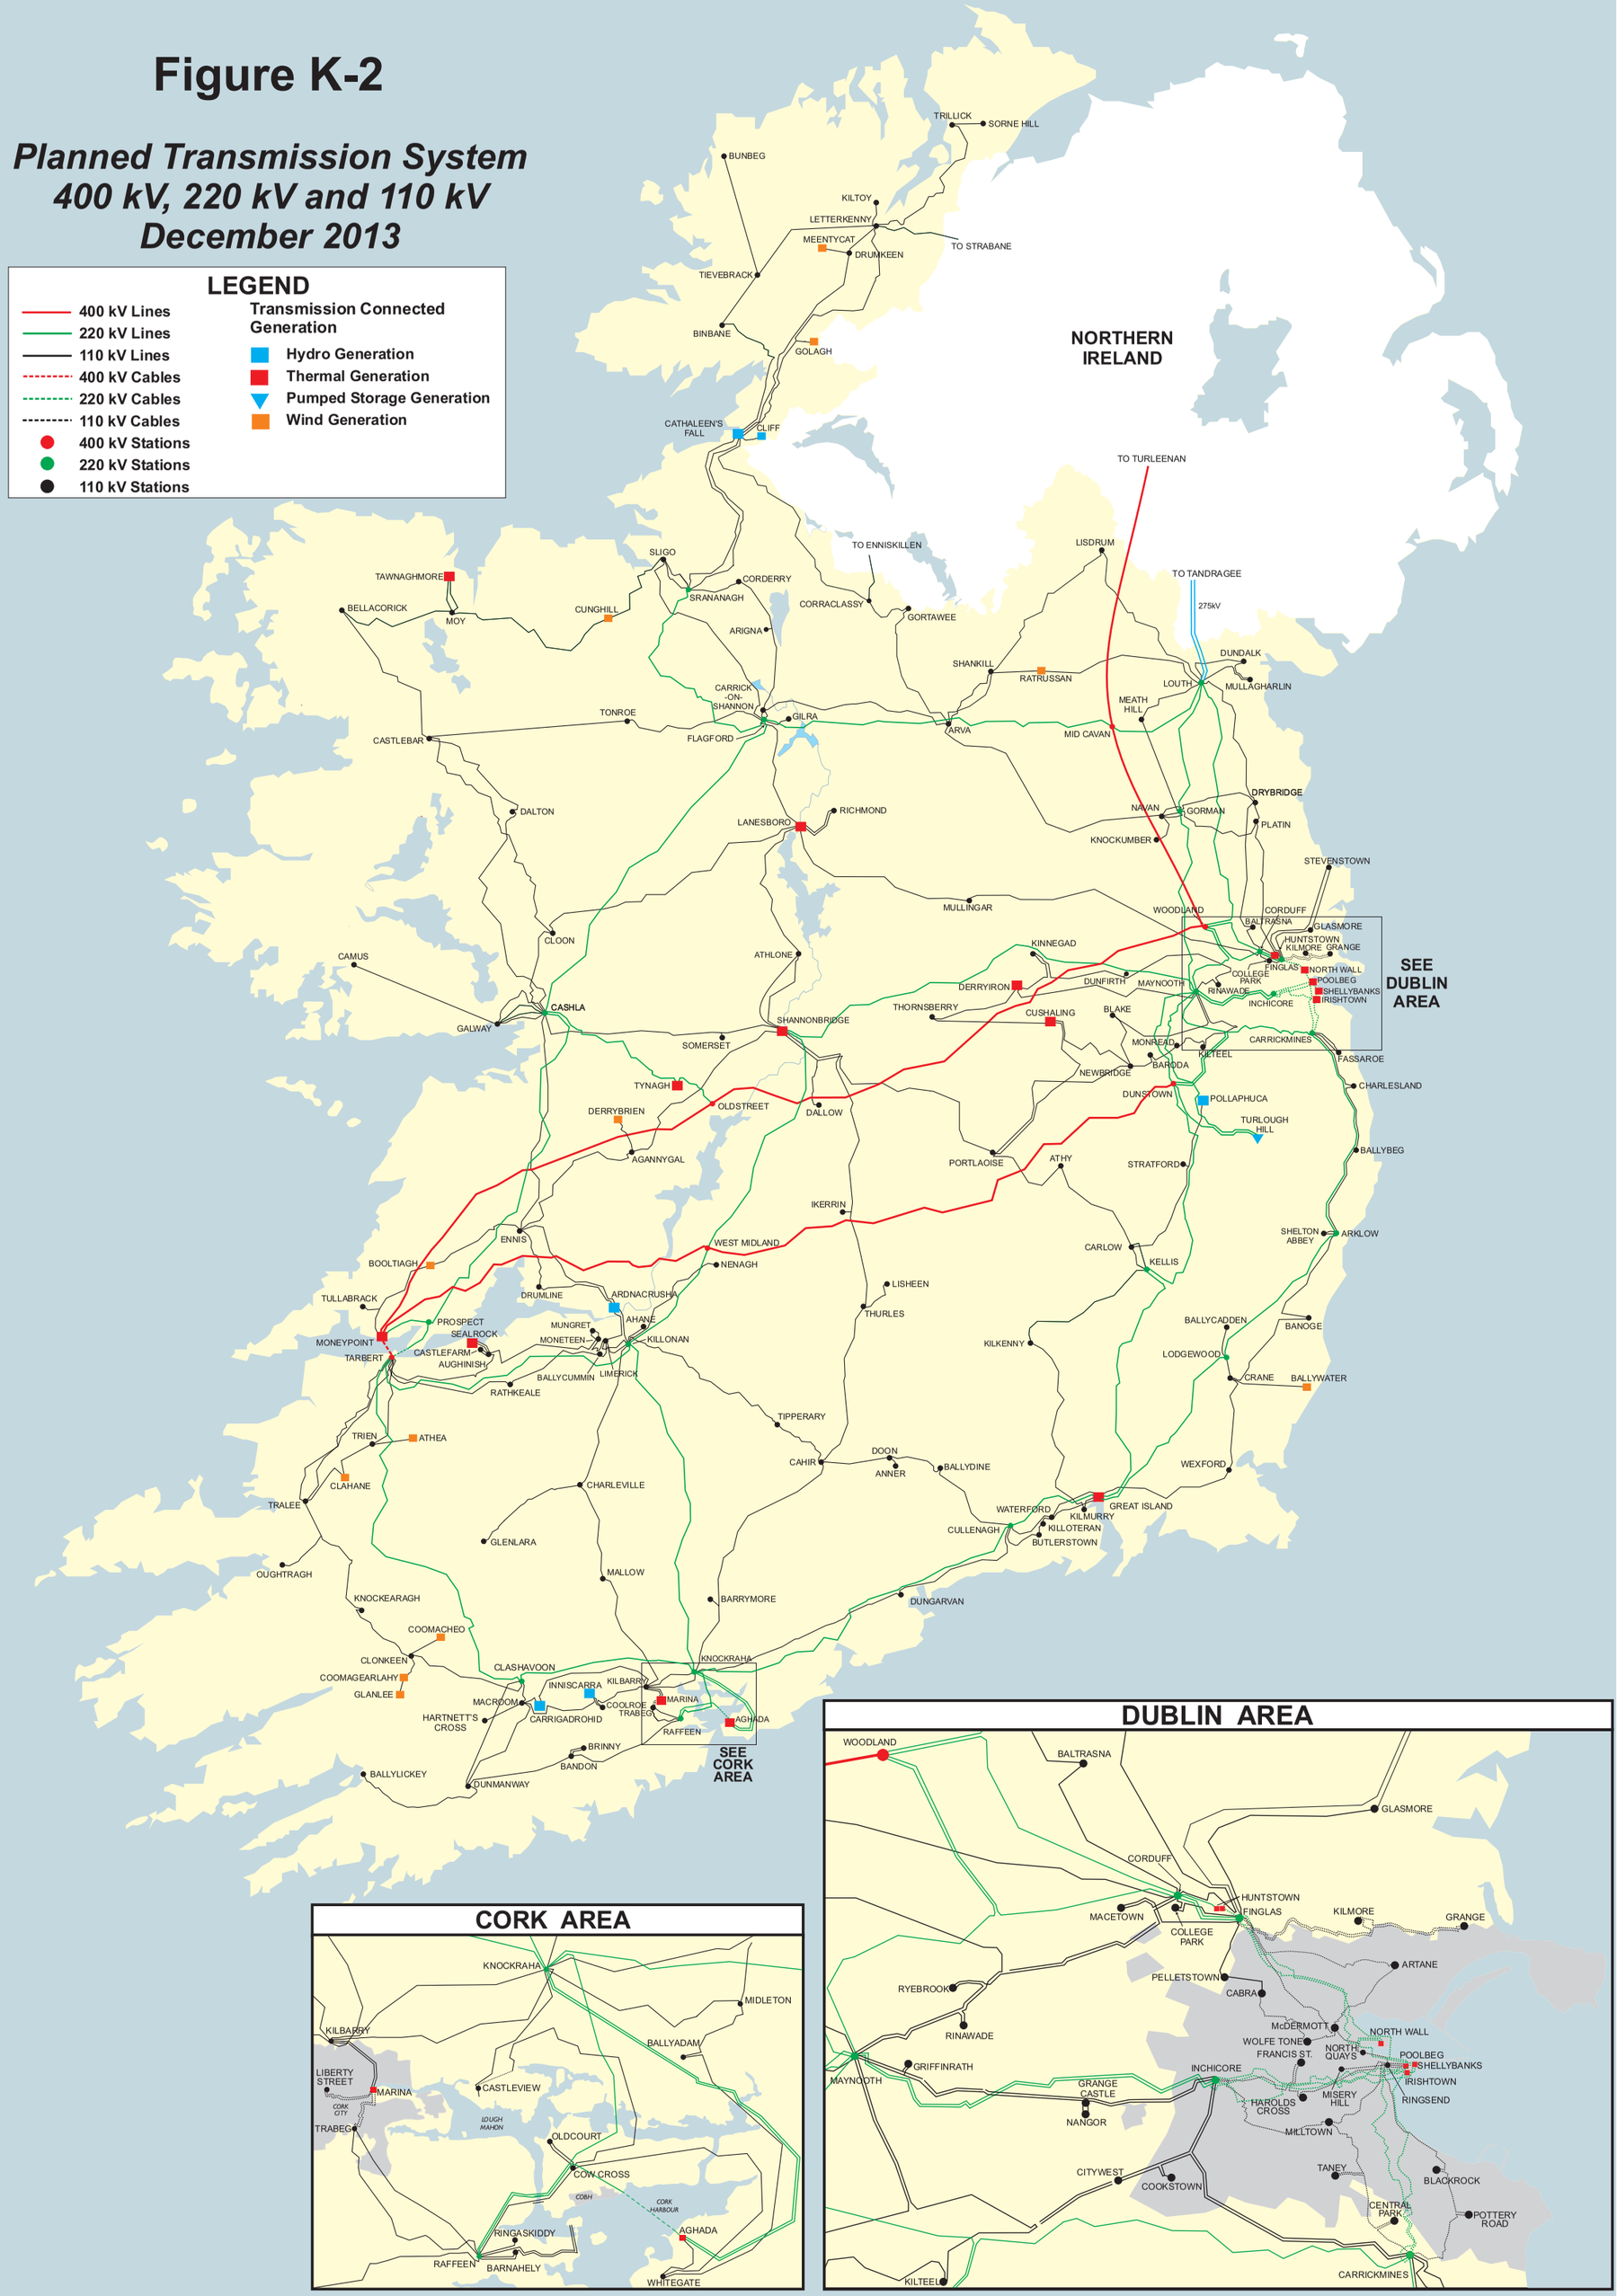
Planned Transmission System 400 kV, 220 kV and 110 kV December 2013